

- 1) This drawing is to be read in conjunction with ALL Architectural and Consultant's drawings and schedules relevant to contact
- 2) This drawing is NOT to be scaled. Only figured dimensions to be used
- 3) All dimensions and level to be checked on site before commencement of any work on site. Any discrepancy to be brought to the architect/supervising officer.
- 4) All dimensions to be checked and confirmed on drawings and on site before fabrication of any items to be manufactured.
- 5) All slabs, columns and foundation designs to engineer's detail.
- 6) Sewer details and layout to local authority's specifications and engineer's detail. Drain pipes underneath building to be encased in concrete to engineer's detail.
- 7) 2no. airbricks to each room minimum.
- 8) All showers floors to be graded to falls to outlet



ARCHITECH
O.MLAMBO
Cell : +263773769227
Email: onismusmlambo@gmail.com

REVISIONS

[illegible]


PROJECT:
COTTAGE

DESCRIPTION:
FLOOR PLAN, ELEVATIONS
SECTION & SITE PLAN

CLIENT: Mr & Mrs Chikuni

Designed:	O.M	Scale:	as shown	
Drawn :	O.M			
		Date:	10/2019	

Drwn No : OMCD/2019/HSECHKN/HRE-01

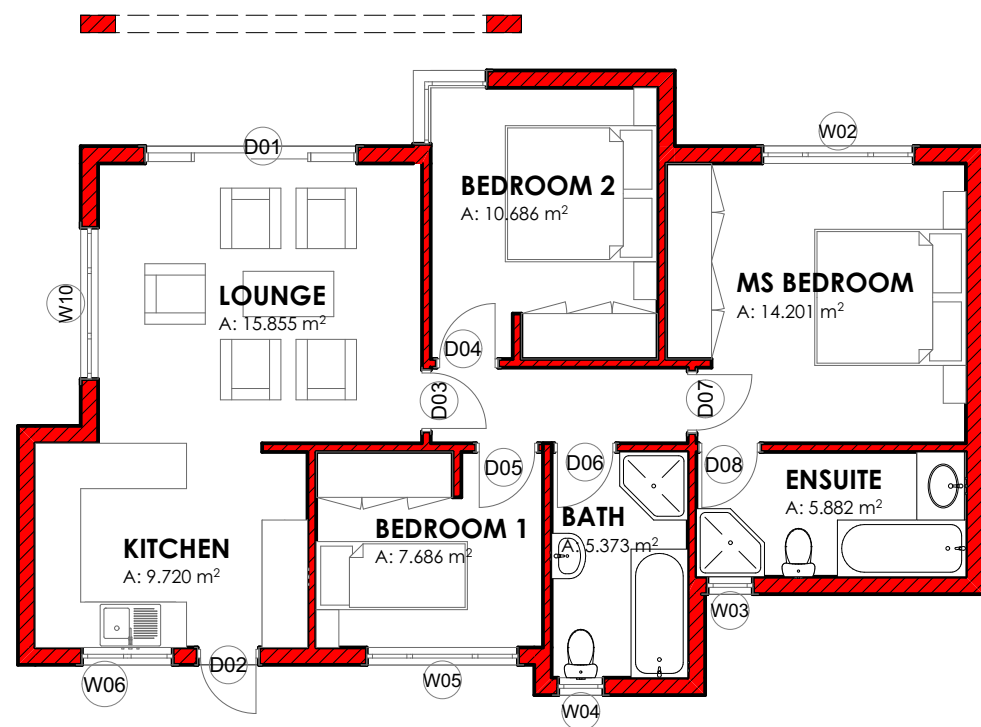

GROUND FLOOR

SCALE 1:100

PLINTH AREA: 80m^2

